


Titan 3 Rail Series

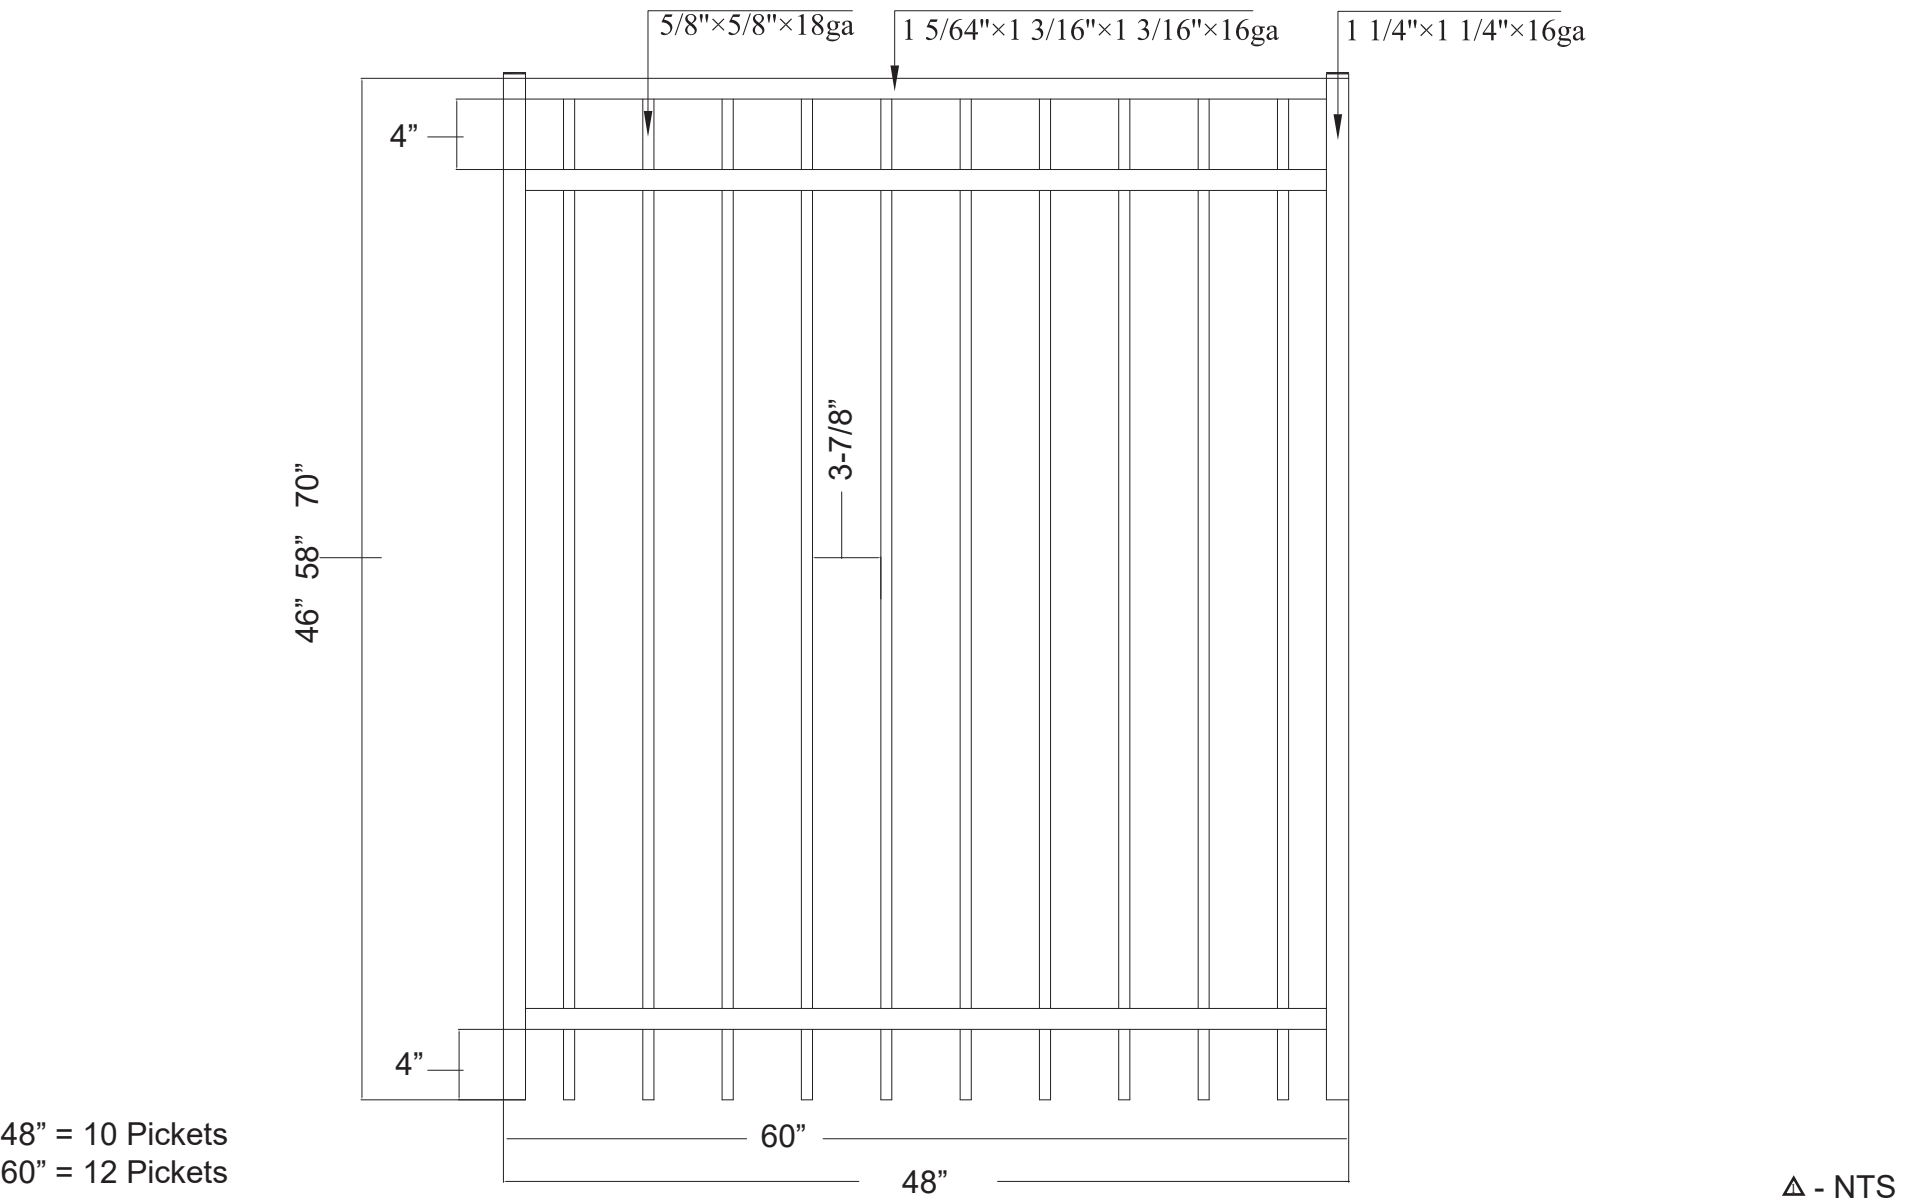

Residential Gates

| | | |
|--|----------------|------------------|
| Project: SPS Centurion R Gates : Titan 3Rail | | |
| Approved By/Date | Revision NO. | Drawing NO. |
| Drawn By: | Effective Date | CERD 4,5,6,7,8,9 |