


Titan 3 Arch Rail Series

Arched Top & Extended Bottom

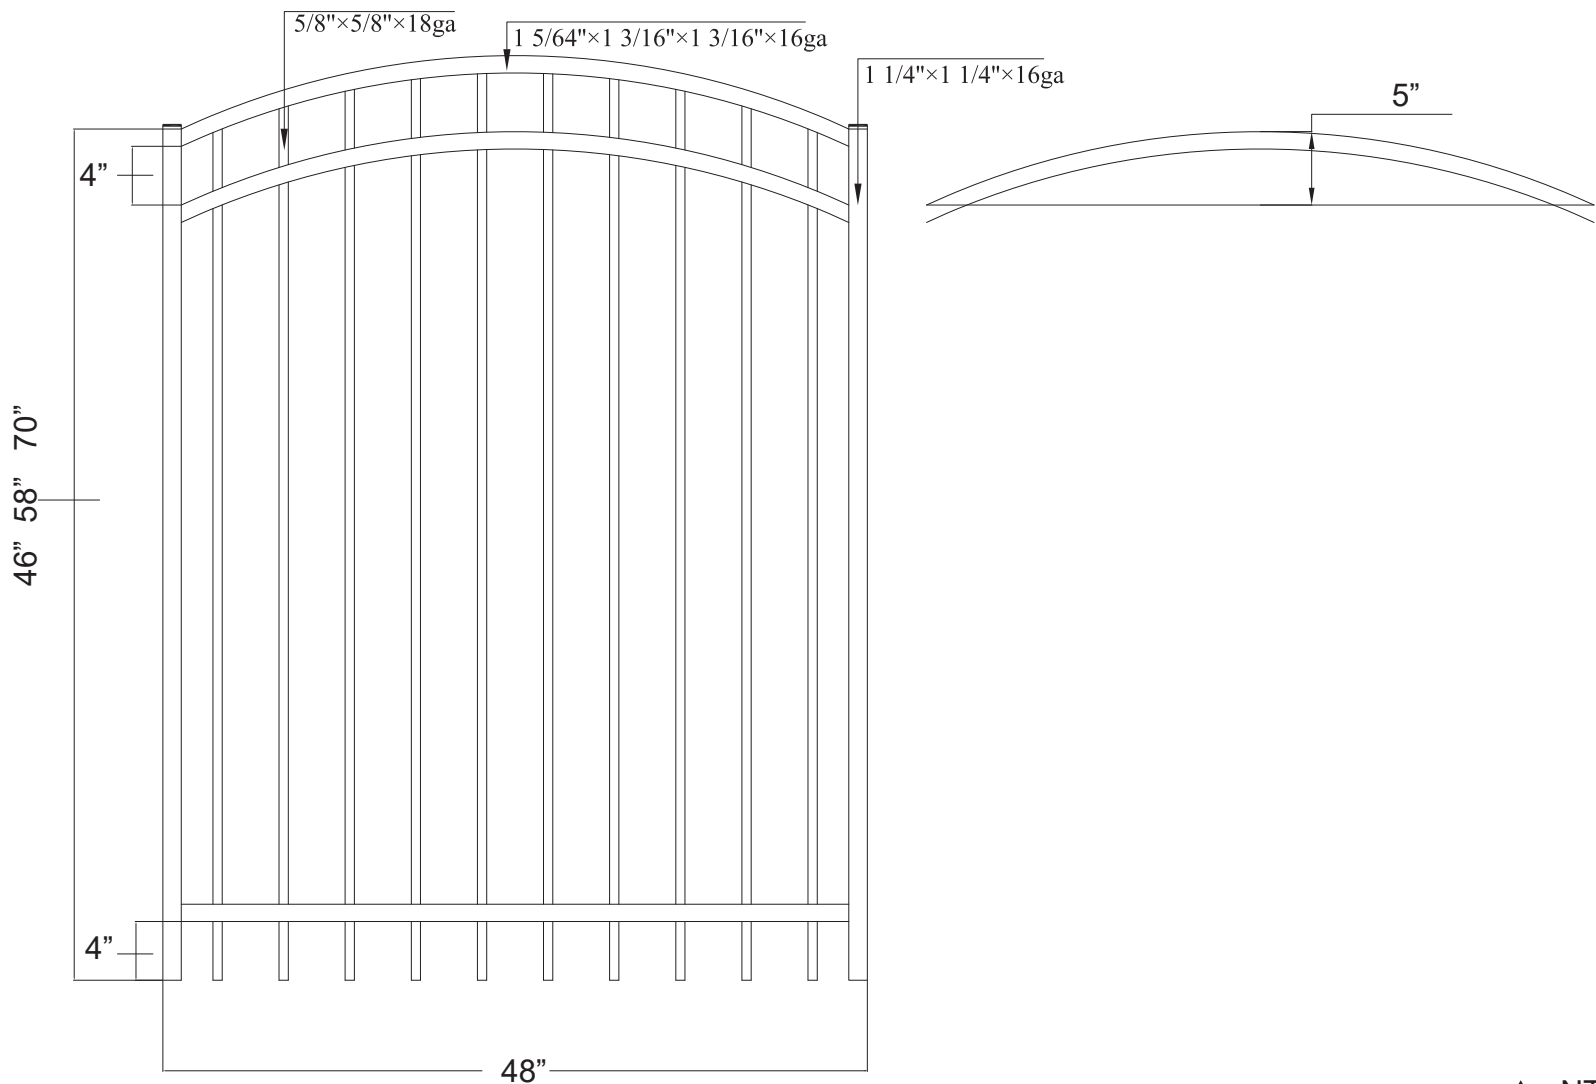

Δ - NTS



Residential Gates

Project: SPS Centurion R Gates : Titan Arch 3Rail

Approved By/Date	Revision NO.	Drawing NO.
Drawn By:	Effective Date	CER J 4,5,6